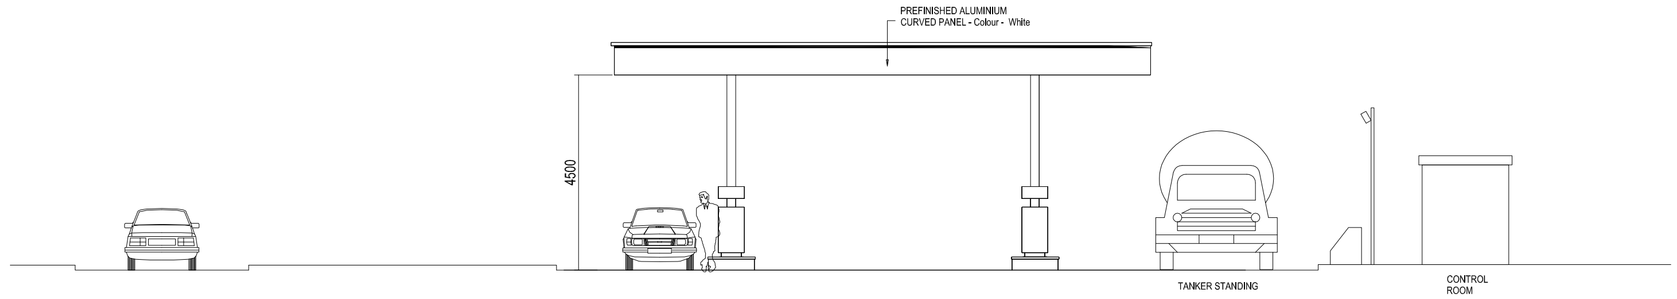

TYPICAL FRONT/REAR ELEVATION 1:100

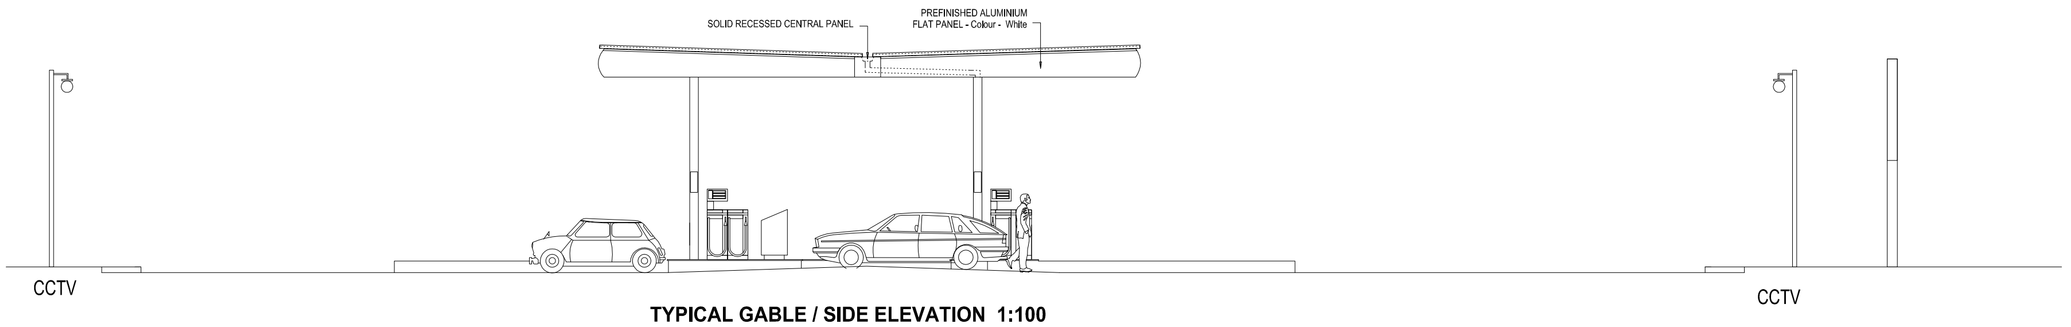

TYPICAL GABLE / SIDE ELEVATION 1:100

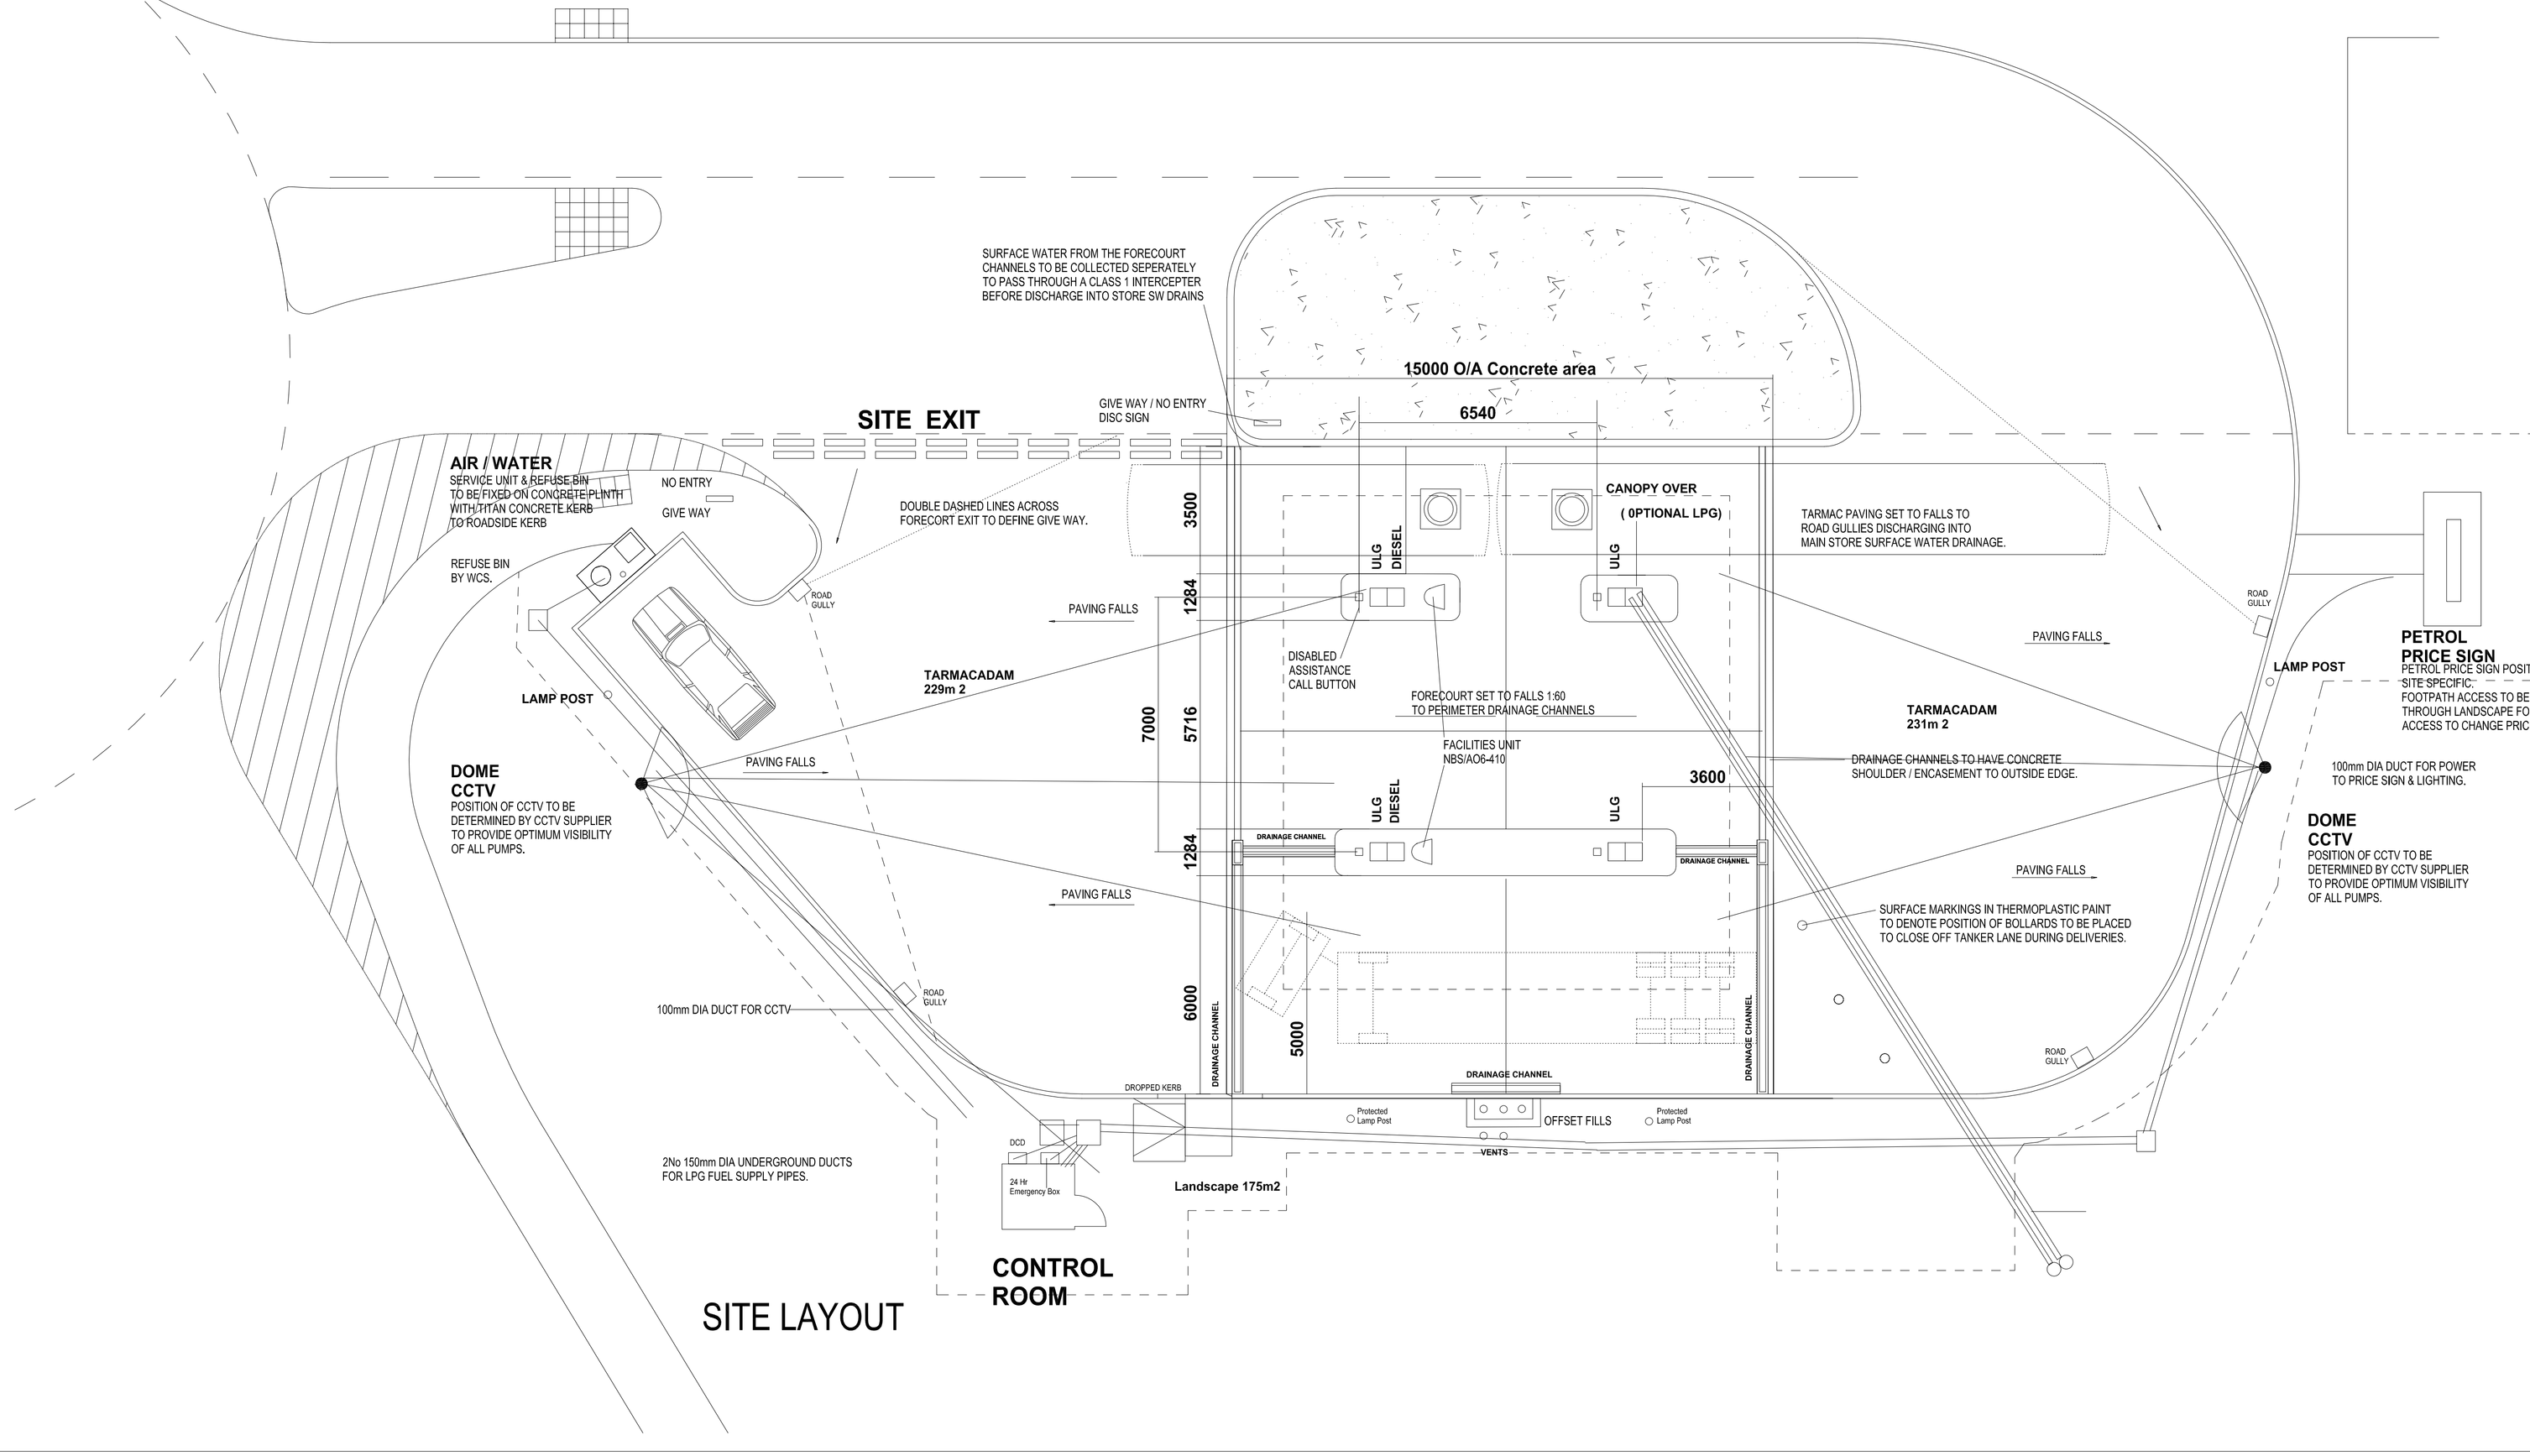

SITE LAYOUT